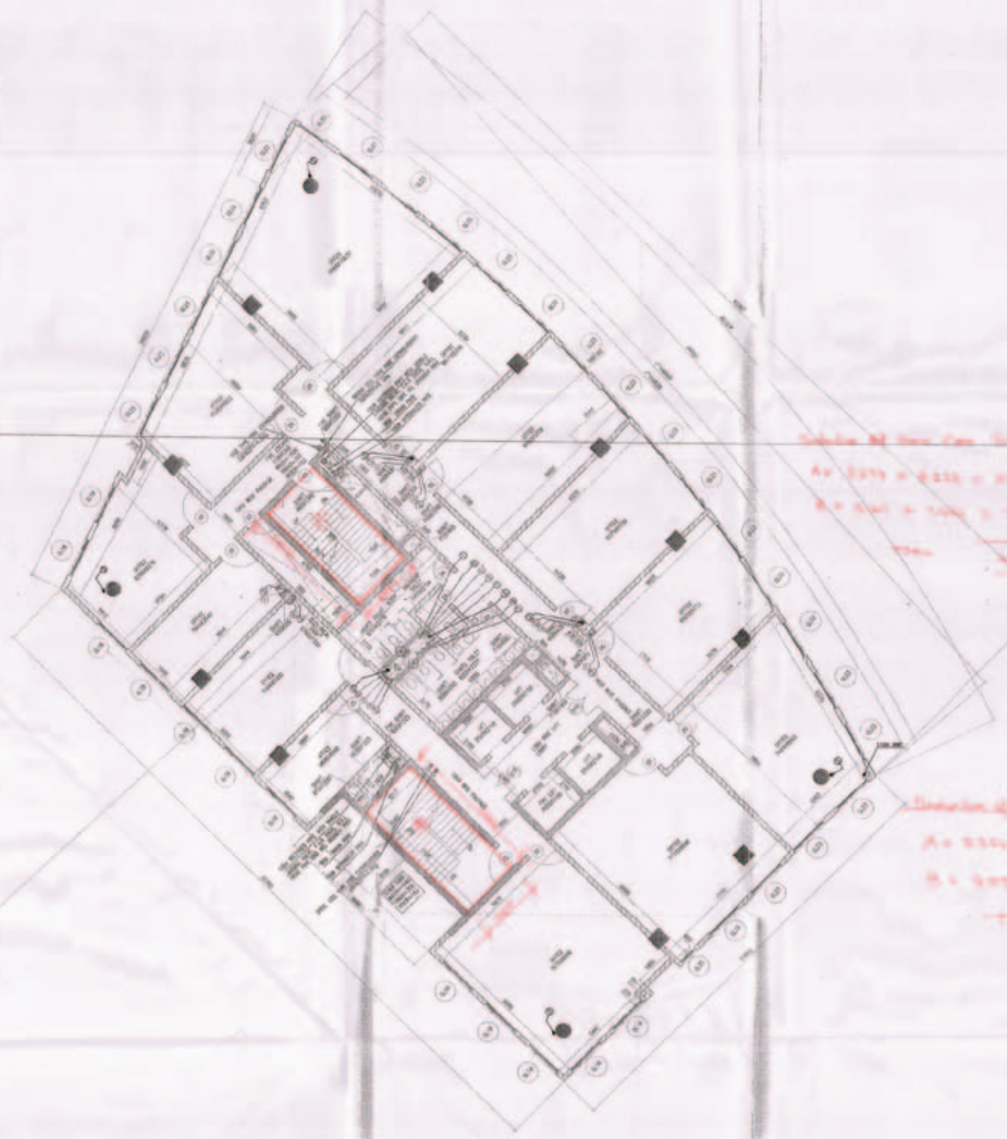

(BLOCK- D)
04th FLOOR PLAN
LEVEL +16450

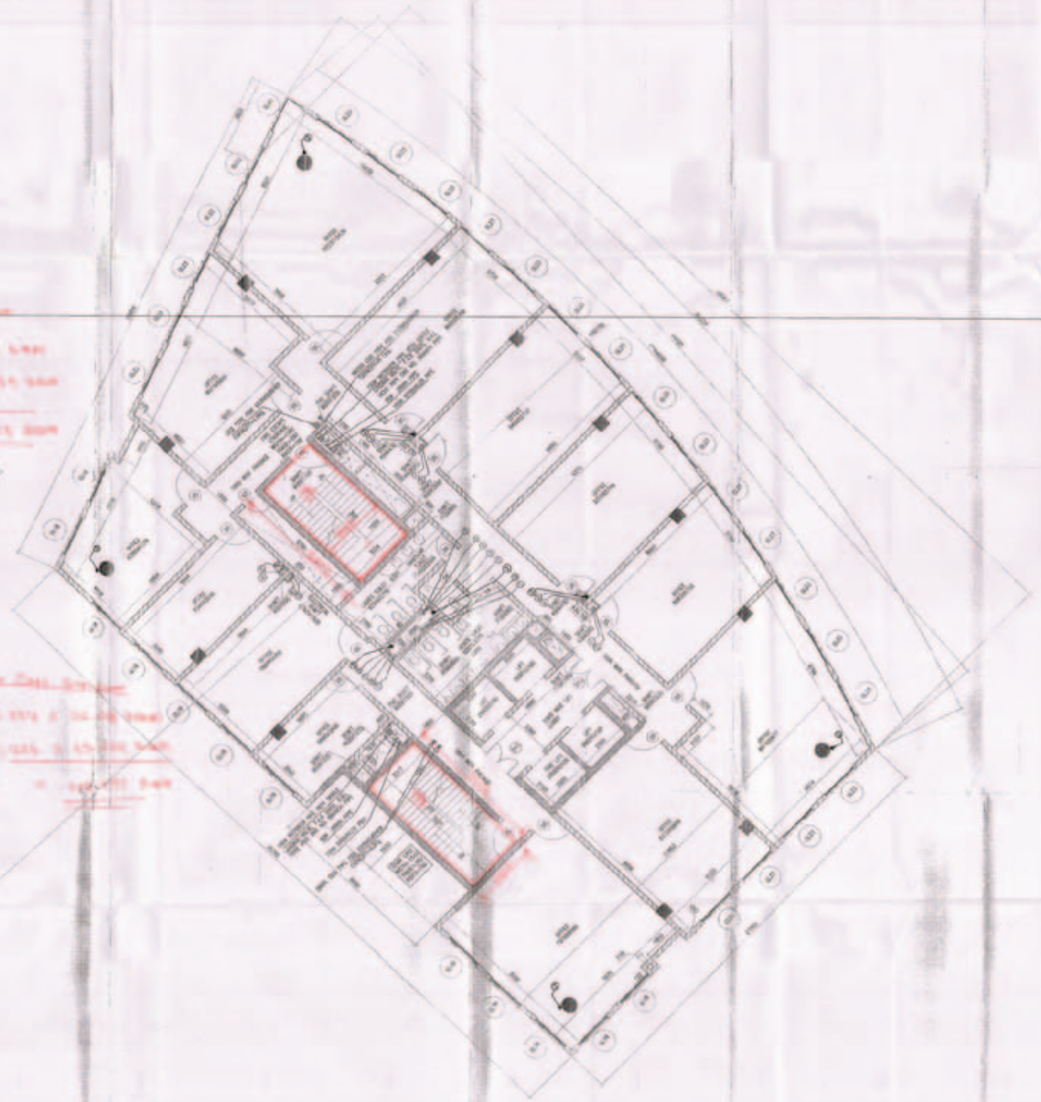

(BLOCK- D)
5th FLOOR PLAN
LEVEL +20050

Note :-

1. BUILDING WILL BE DESIGNED (STRUCTURES) AS PER RELEVENT IS CODES FOR EARTH QUAKE RESISTANCE.
2. THE BUILDING COMPLY WITH FIRE NORMS

LEGEND :-

LEGEND :-

SYM.	DESCRIPTION
1	100Ø SOIL & VENT PIPE
2	100Ø WASTE & VENT PIPE
3	150Ø RAIN WATER PIPE
4	100Ø RAIN WATER PIPE
5	8M,10M,40M DOMESTIC WATER SUPPLY
6	8M,10M,40M FLUSHING WATER SUPPLY
7	75Ø ANTISYPHONAGE PIPE
8	20K DOMESTIC WATER TANK FILLING
9	40K FLUSHING WATER TANK FILLING
	BUILDING AREA 4501450

Project:

PROPOSED COMMERCIAL COLONY AREA MEASURING 2.961 ACRES. (LICENCE NO. 110 OF 2010 DATED 29-12-2010) IN SECTOR-82-A, GURGAON MAHESAR URBAN COMPLEX BEING DEVELOPED BY SH. TEJPAL S/O SH. BAGAM SINGH AND SMT. SAKUNTALA DEVI W/O SH. TEJPAL IN COLLABORATION WITH M/S VATIKA LTD.

Associate Architects

RSMS ARCHITECTS

RSMS ARCHITECTS PVT. LTD.
69,Nora Niwas Bhawani Kunj
(Behind D2), Vasant Kunj,
New Delhi-110070.
Tel.:011-26898616,26898617
www.rsms-arch.com

JS AD ATP DTP

ARCHITECT'S SEAL & SIGNATURE

OWNER'S SEAL & SIGNATURE

For VATIKA LIMITED

Authorised Signatory

JULY-2011	Scale : 1:100	
Drawing Title:- 4TH & 5TH FLOOR PLAN (BLOCK-D)		Drawing No:- D-02