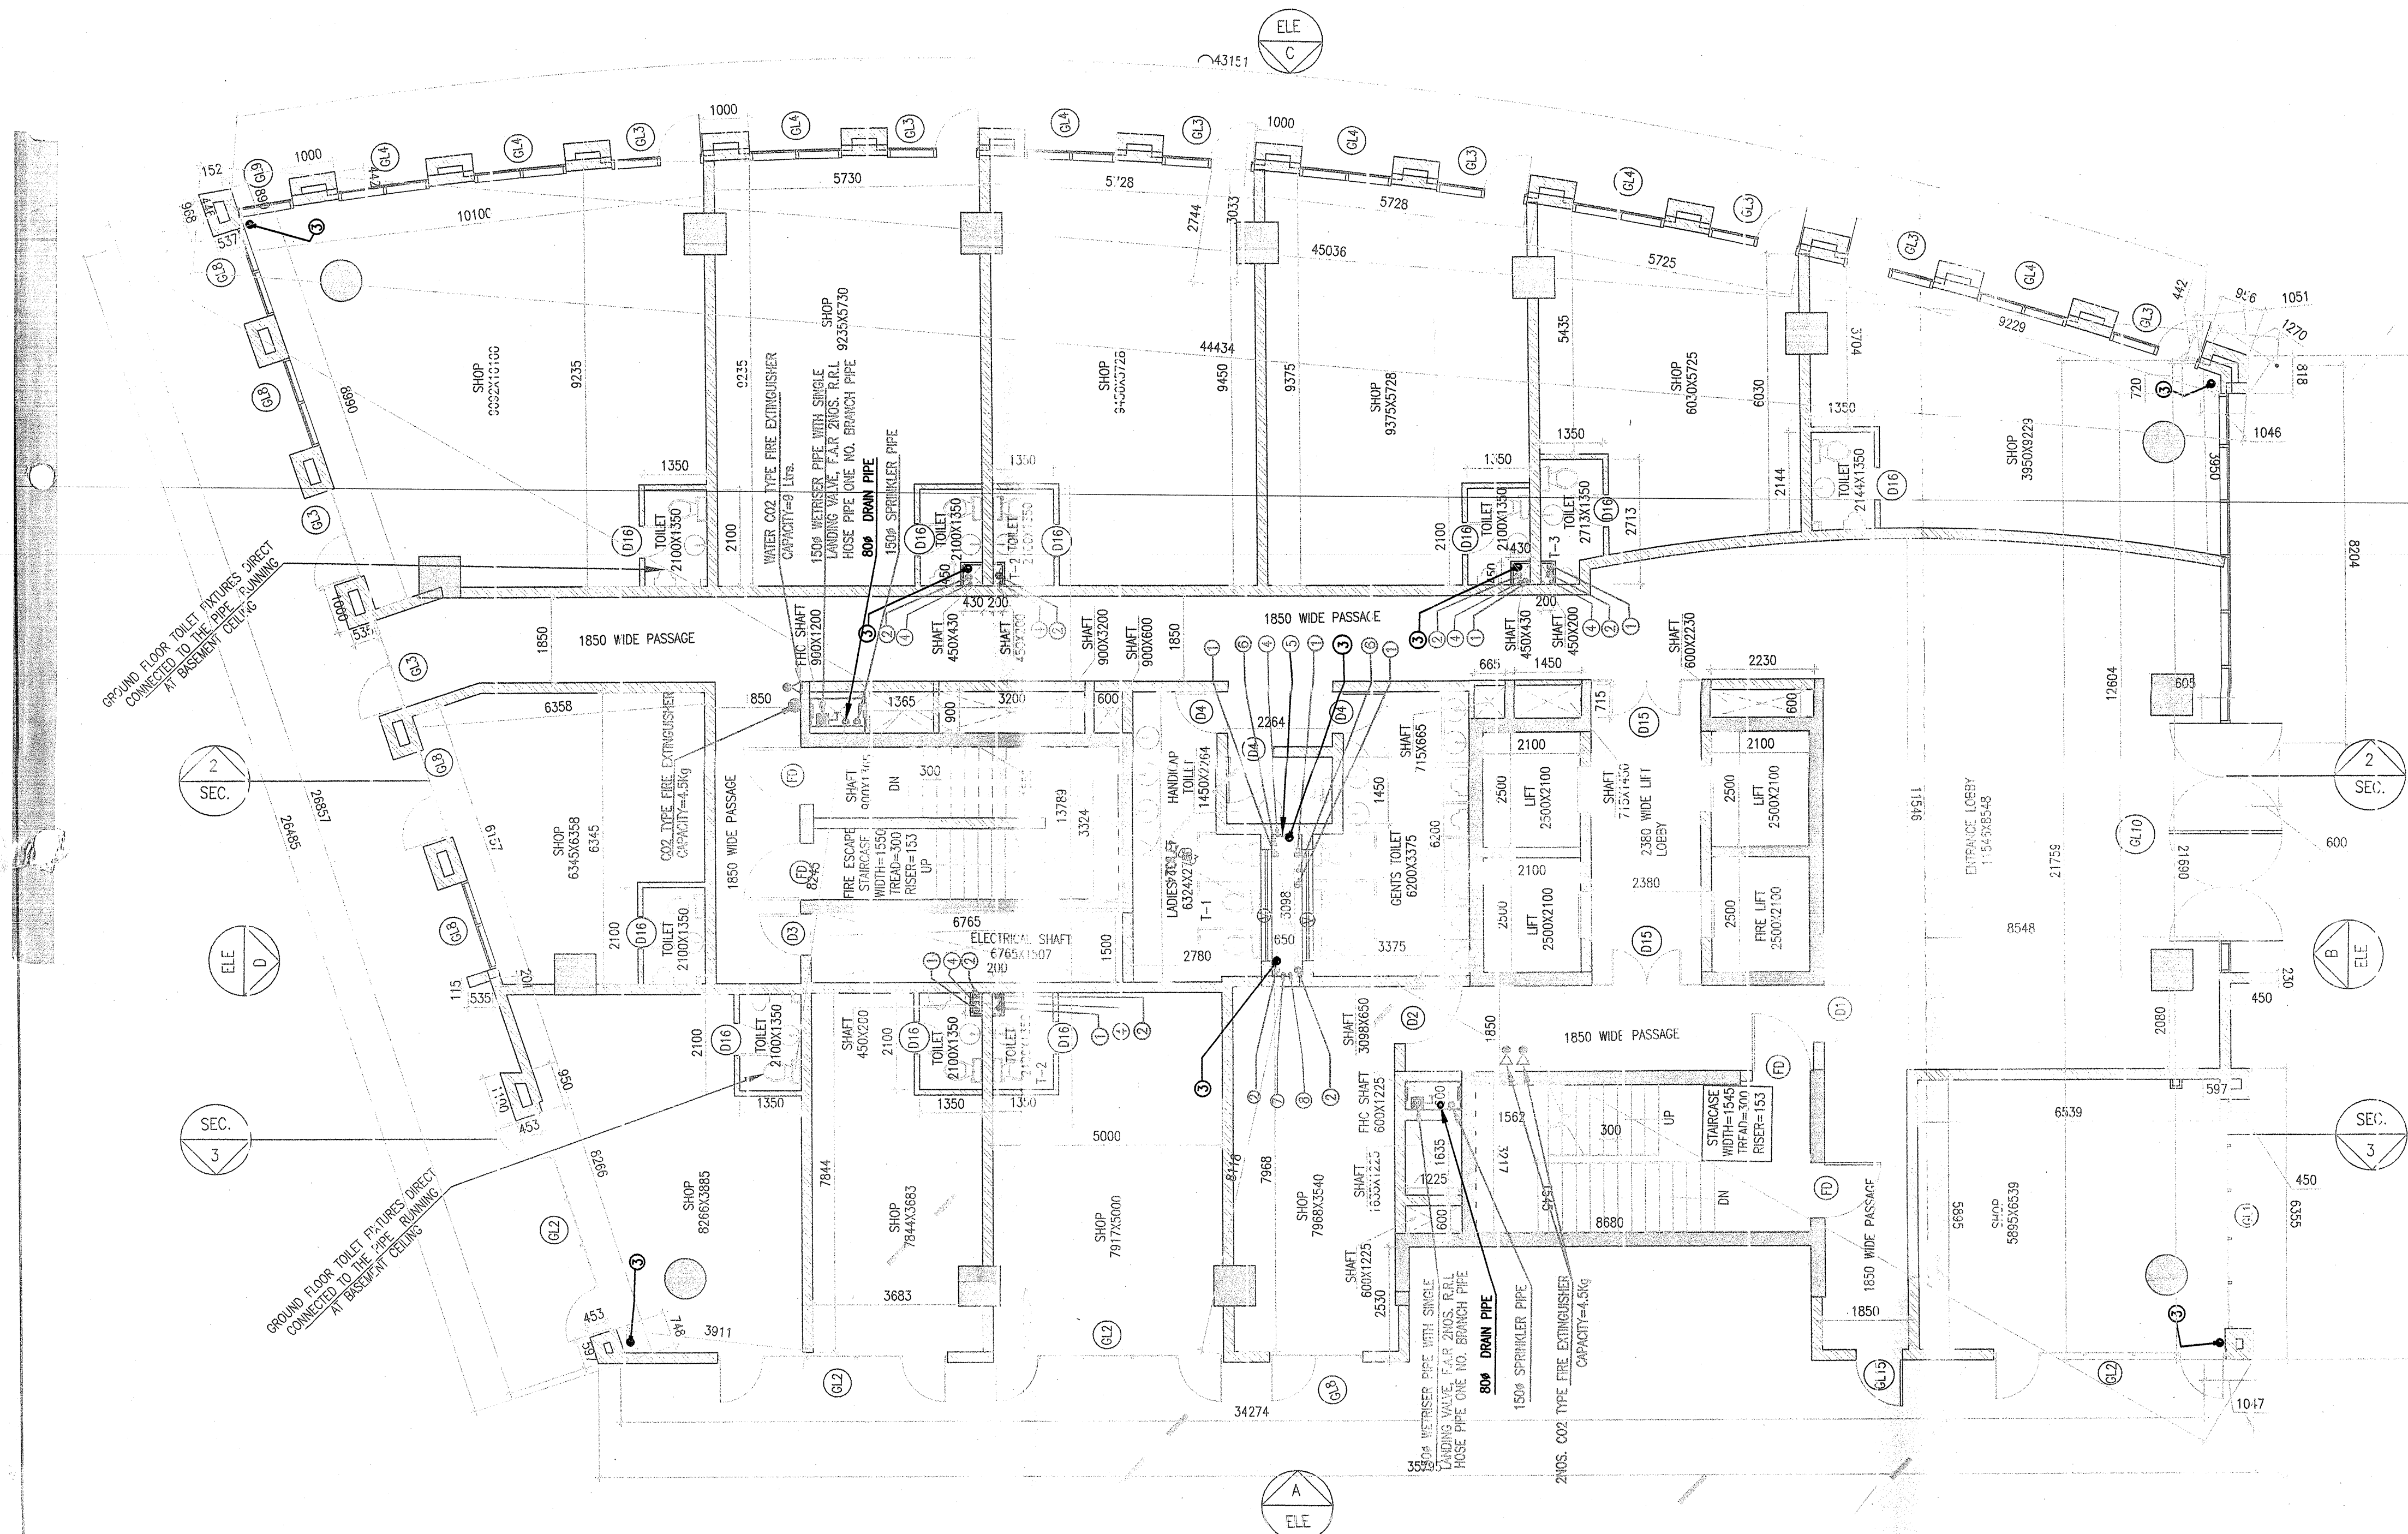
ELE C
43151
1000
5730
5728
45036
44434
5725
SHOP 9235X5730
SHOP 9450X5728
SHOP 9375X5728
SHOP 6030X5725
SHOP 3950X9229
SHOP 6345X6358
SHOP 8266X3885
SHOP 7844X3683
SHOP 7917X5000
SHOP 7968X3540
SHOP 5895X6539
TOILET 2100X1350
TOILET 2713X1350
TOILET 2144X1350
WATER CO2 TYPE FIRE EXTINGUISHER CAPACITY=9 Ltrs.
150ø WETRISER PIPE WITH SINGLE LANDING VALVE, F.A.R 2NOS. R.R.L HOSE PIPE ONE NO. BRANCH PIPE
80ø DRAIN PIPE
150ø SPRINKLER PIPE
FHC SHAFT 900X1200
SHAFT 450X430
SHAFT 450X200
SHAFT 900X3200
SHAFT 900X600
1850 WIDE PASSAGE
CO2 TYPE FIRE EXTINGUISHER CAPACITY=4.5Kg
FIRE ESCAPE STAIRCASE WIDTH=1550 TREAD=300 RISER=153
ELECTRICAL SHAFT 6765X1507
HANDICAP TOILET 1450X2264
LADIES TOILET 6324X2780
GENTS TOILET 6200X3375
SHAFT 715X665
LIFT 2500X2100
FIRE LIFT 2500X2100
2380 WIDE LIFT LOBBY
ENTRANCE LOBBY 11546X8548
SHAFT 3098X650
FHC SHAFT 600X1225
SHAFT 1635X1225
SHAFT 600X1225
STAIRCASE WIDTH=1545 TREAD=300 RISER=153
2NOS. CO2 TYPE FIRE EXTINGUISHER CAPACITY=4.5Kg
GROUND FLOOR TOILET FIXTURES DIRECT CONNECTED TO THE PIPE RUNNING AT BASEMENT CEILING
SEC. 2
SEC. 3
ELE D
ELE B
ELE A
34274
21857

(BLOCK- D)
GROUND FLOOR PLAN
LEVEL +150

TYPE	SIZE	SILL LVL	BUILDING	REMARKS
FD	1240X2120	–	D	
D1	1240X2120	–	D	
D2	1040X2120	–	D	
D3	1240X2120	–	D	
D4	1040X2120	–	D	
D5	1240X2120	–	D	
D7	1040X3095	–	D	
D8	940X2120	–	D	
D9	2440X2420	–	D	
D10	1040X2420	–	D	
D12	790X2120	–	D	
D13	4024X2120	–	D	
D14	1840X2120	–	D	
D15	1540X2120	–	D	
GL01	5000X5225	–	D	
GL02	2000X5225	–	D	
GL05	2000X5225	–	D	
GL07	16930X5225	–	D	
GL08	1510X5225	–	D	
GL09	1960X5225	–	D	
GL10	1960X5225	–	D	
GL11	13000X8100	–	D	
GL12	1960X2500	–	D	
GL13	2000X3225	–	D	
GL14	2250X6925	–	D	
GL15	1000X3325	–	D	
GL16	1130X6925	–	D	
GL18	2000X1800	–	D	
GL20	1500X3325	–	D	
GL22	1500X3325	–	D	
GL23	16930X2500	–	D	
GL24	1255X6925	–	D	
GL25	1500X3325	–	D	
GL26	7540X6925	–	D	
GL27	13022X6925	–	D	
GL28	7910X3325	–	D	
GL29	2500X2600	–	D	
V	2400x1500	–	D	

DOORS / WINDOWS SCHEDULE FOR – OFFICE TOWER

Note :-

1. BUILDING WILL BE DESIGNED (STRUCTURES) AS PER RELEVENT IS CODES FOR EARTH QUAKE RESISTANCE.
2. THE BUILDING COMPLY WITH FIRE NORMS

LEGEND: –

LEGEND :–

SYM.	DESCRIPTION
① ●	100ø SOIL & VENT PIPE
② ○	100ø WASTE & VENT PIPE
③ ●	150ø RAIN WATER PIPE
(3a) ●	100ø RAIN WATER PIPE
④ ●	80ø,65ø,40ø DOMESTIC WATER SUPPLY
⑤ ●	80ø,65ø,40ø FLUSHING WATER SUPPLY
⑥ ⊗	75ø ANTISYPHONAGE PIPE
⑦ ●	50ø DOMESTIC WATER TANK FILLING
⑧ ●	40ø DOMESTIC WATER TANK FILLING
▦	KHURRA 450X450

LEGEND FOR FIRE FIGHTING	
F.H.C	FIRE HOSE CABINET
⊗	PENDENT TYPE SPRINKLER MINIMUM INLET 20mmø
▲	CO2 TYPE FIRE EXTINGUISHER CAPACITY=4.5Kg
✳	UPRIGHT TYPE SPRINKLER MINIMUM INLET 20mmø


10100
5730
5728
5728
5725
9229
42687
OFFICE 8752X10100
OFFICE 9235X5730
OFFICE 9450X5728
OFFICE 9375X5728
OFFICE 7104X5725
OFFICE 6570X9229
OFFICE 9077X5459
OFFICE 6200X8587
OFFICE 8266X4028
OFFICE 7844X3540
OFFICE 7917X5000
OFFICE 5895X3475
OFFICE 7975X8713
WATER CO2 TYPE FIRE EXTINGUISHER CAPACITY=9 Ltrs.
150ø WETRISER PIPE WITH SINGLE LANDING VALVE, F.A.R 2NOS. R.R.L HOSE PIPE ONE NO. BRANCH PIPE
80ø DRAIN PIPE
150ø SPRINKLER PIPE
FHC SHAFT 900X1200
SHAFT 450X430
SHAFT 450X200
SHAFT 900X3200
SHAFT 900X600
SHAFT 600X2230
1850 MM WIDE PASSAGE
1850 WIDE PASSAGE
CO2 TYPE FIRE EXTINGUISHER CAPACITY=4.5Kg
SHAFT 900X1365
FIRE ESCAPE STAIRCASE WIDTH=1550 TREAD=300 RISER=153
ELECTRICAL SHAFT 6765X1500
HANDICAP TOILET 1450X2264
LADIES TOILET 6324X2780
GENTS TOILET 6200X3375
SHAFT 3098X650
LIFT 2500X2100
FIRE LIFT 2500X2100
SHAFT 715X1450
2380 WIDE LIFT LOBBY
FHC SHAFT 600X1225
SHAFT 1635X1225
SHAFT 600X1225
FIRE ESCAPE STAIRCASE WIDTH=1545 TREAD=300 RISER=150
2NOS. CO2 TYPE FIRE EXTINGUISHER CAPACITY=4.5Kg
34274
21857

(BLOCK- D)
1st. FLOOR PLAN
LEVEL +5650

Project:

PROPOSED COMMERCIAL COLONY AREA MEASURING 2.961 ACRES. (LICENCE NO. 110 OF 2010 DATED 29-12-2010) IN SECTOR-82-A, GURGAON MANESAR URBAN COMPLEX BEING DEVELOPED BY SH. TEJPAL S/O SH. BADAM SINGH AND SMT. SAKUNTALA DEVI W/O SH. TEJPAL IN COLLABORATION WITH M/S VATIKA LTD.

Associate Architects

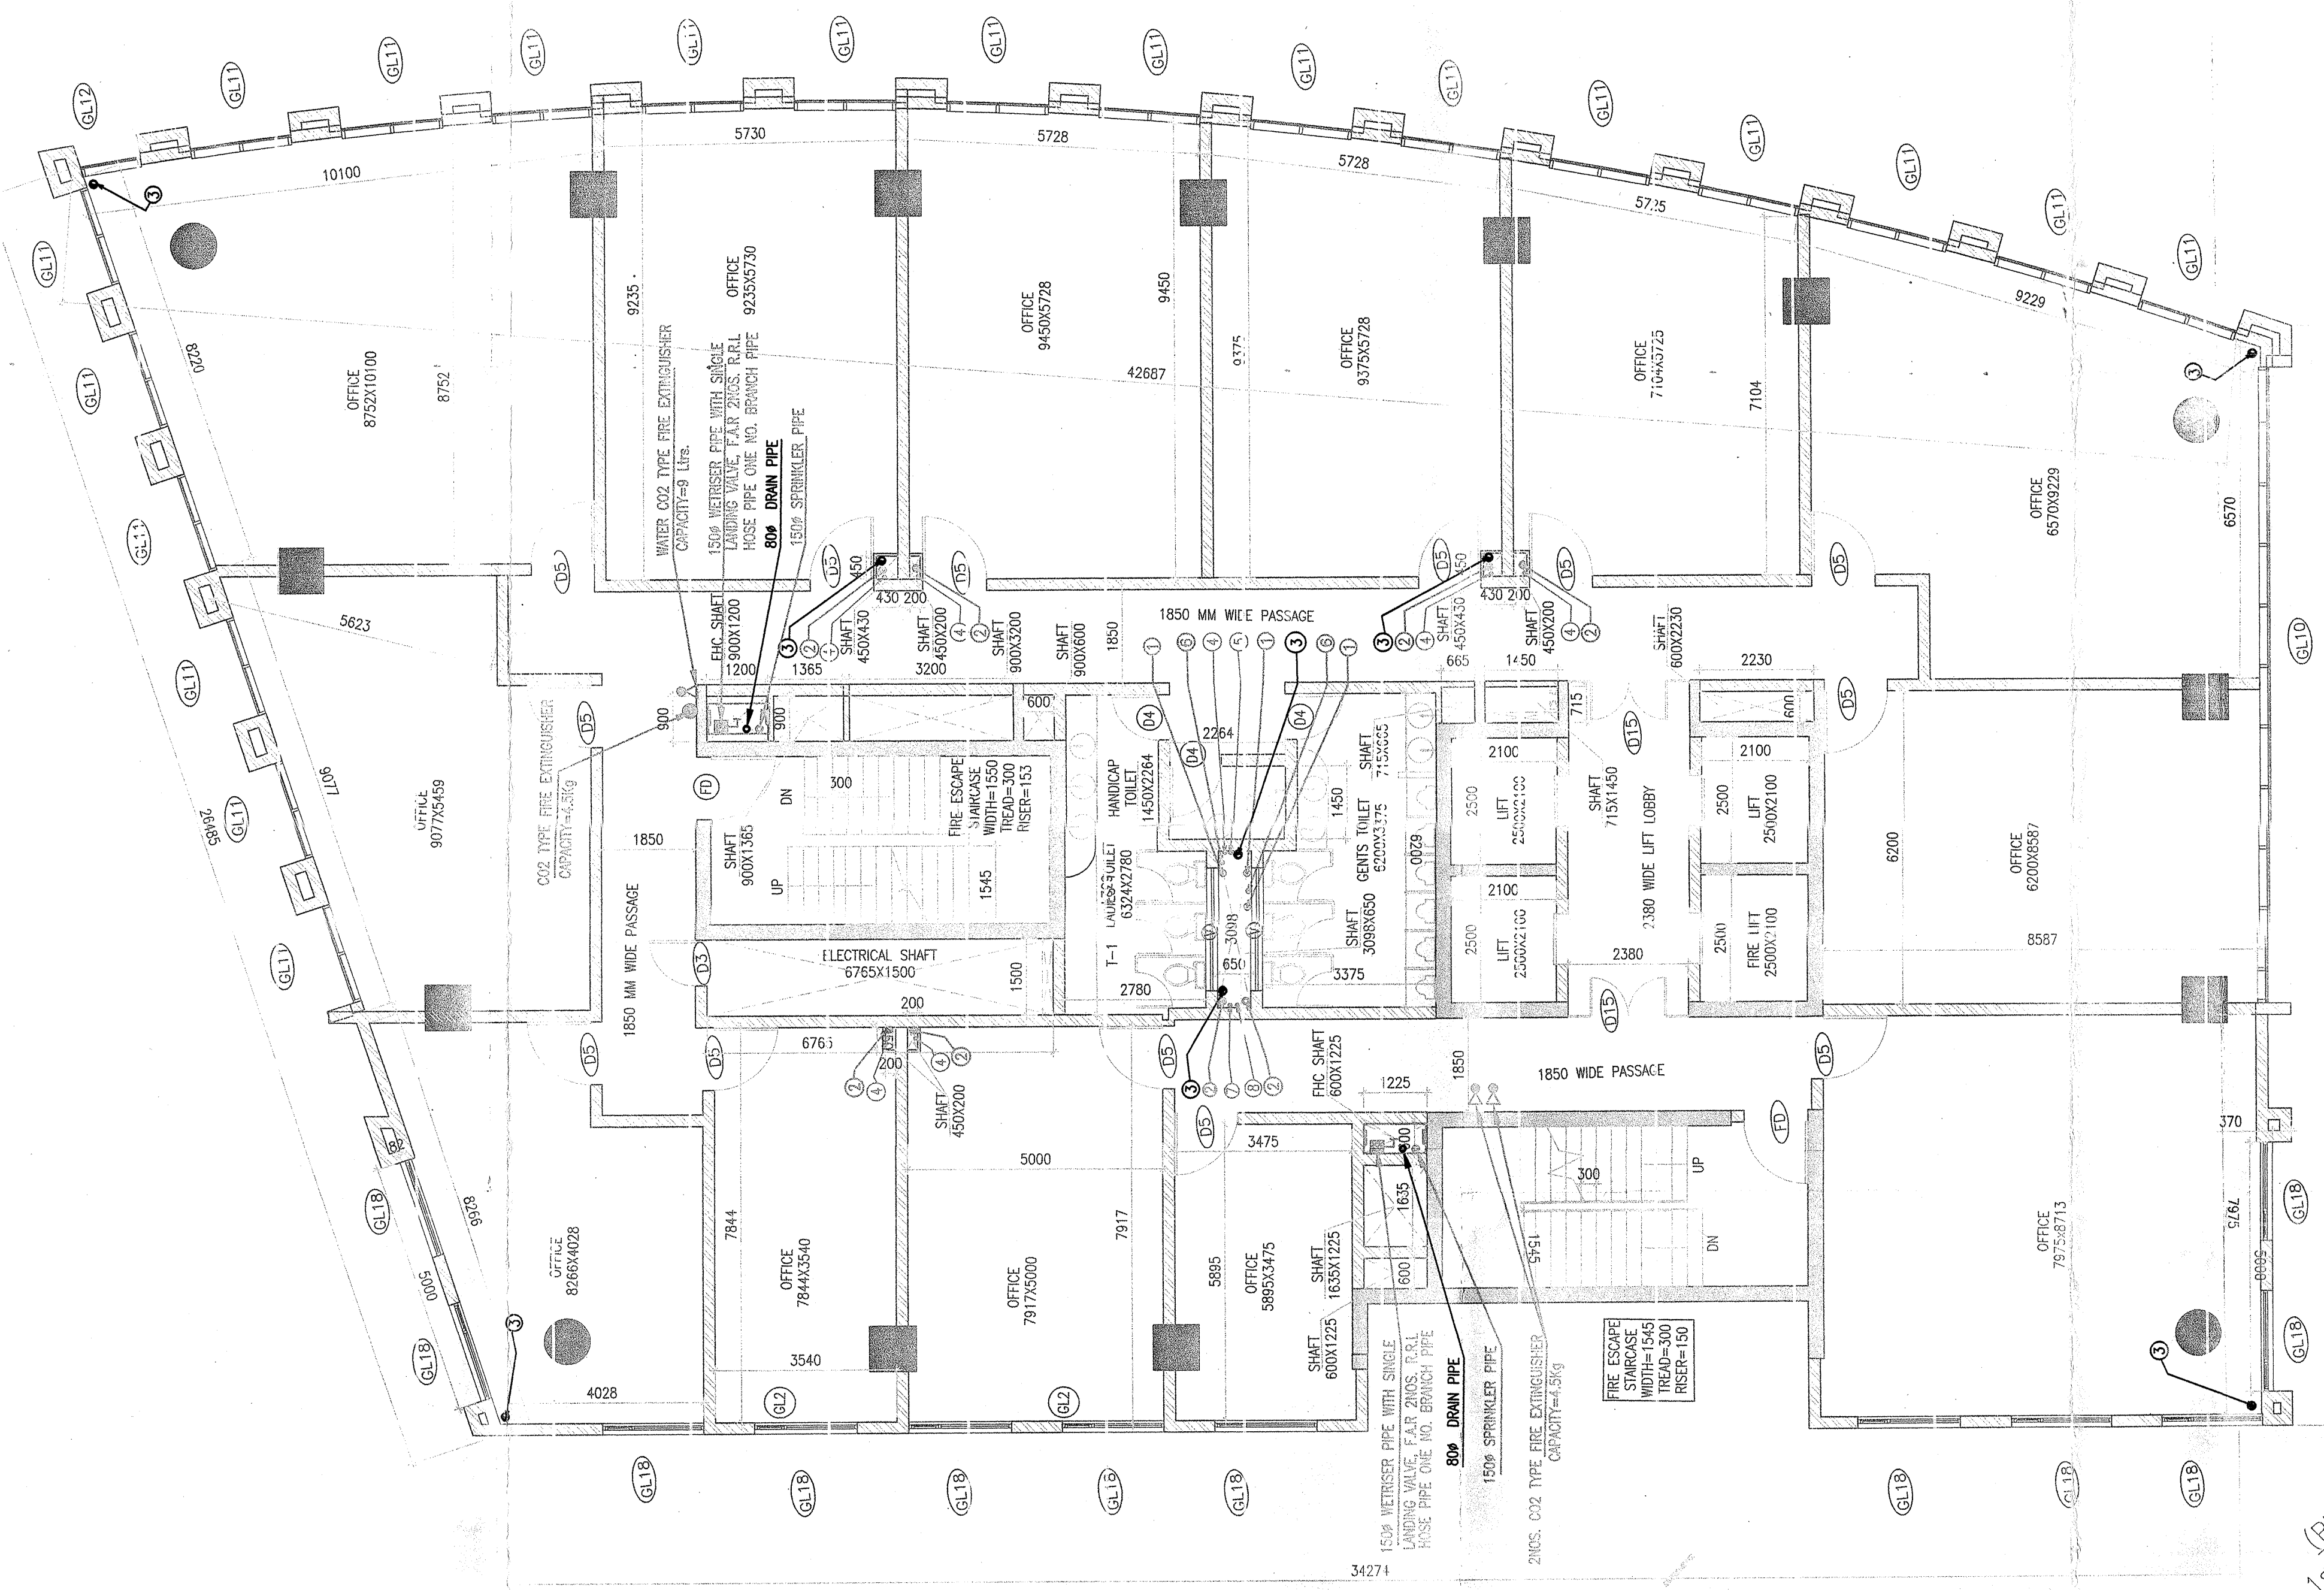RSMS ARCHITECTS

RSMS ARCHITECTS PVT. LTD.
69,Nora Niwas Bhawani Kunj
(Behind D2), Vasant Kunj,
New Delhi-110070.
Tel.: 011-26898616,26898617
www.rsms-arch.com

D.T.P. (HQ) Member Secretary B. P. C.
S.T.P. (G) Member B.P.C.
C.T.P (Hr) Chairman B.P.C.

AD JD PA ATP

Checked and found ok for Public Health (Internal) Services only subject to comments in forwarding letter No. SE(HQ)/ 231 Dt. 5-8-11

Superintending Engineer (HQ)
HUDA, Panchkula

ARCHITECT'S SEAL & SIGNATURE	OWNER'S SEAL & SIGNATURE
Ardamanjit Singh	For VATIKA LIMITED Authorised Signatory

JULY-2011	Scale : 1:100	
Drawing Title:– GROUND & 1st FLOOR PLAN (BLOCK-D)		Drawing No:– D-01