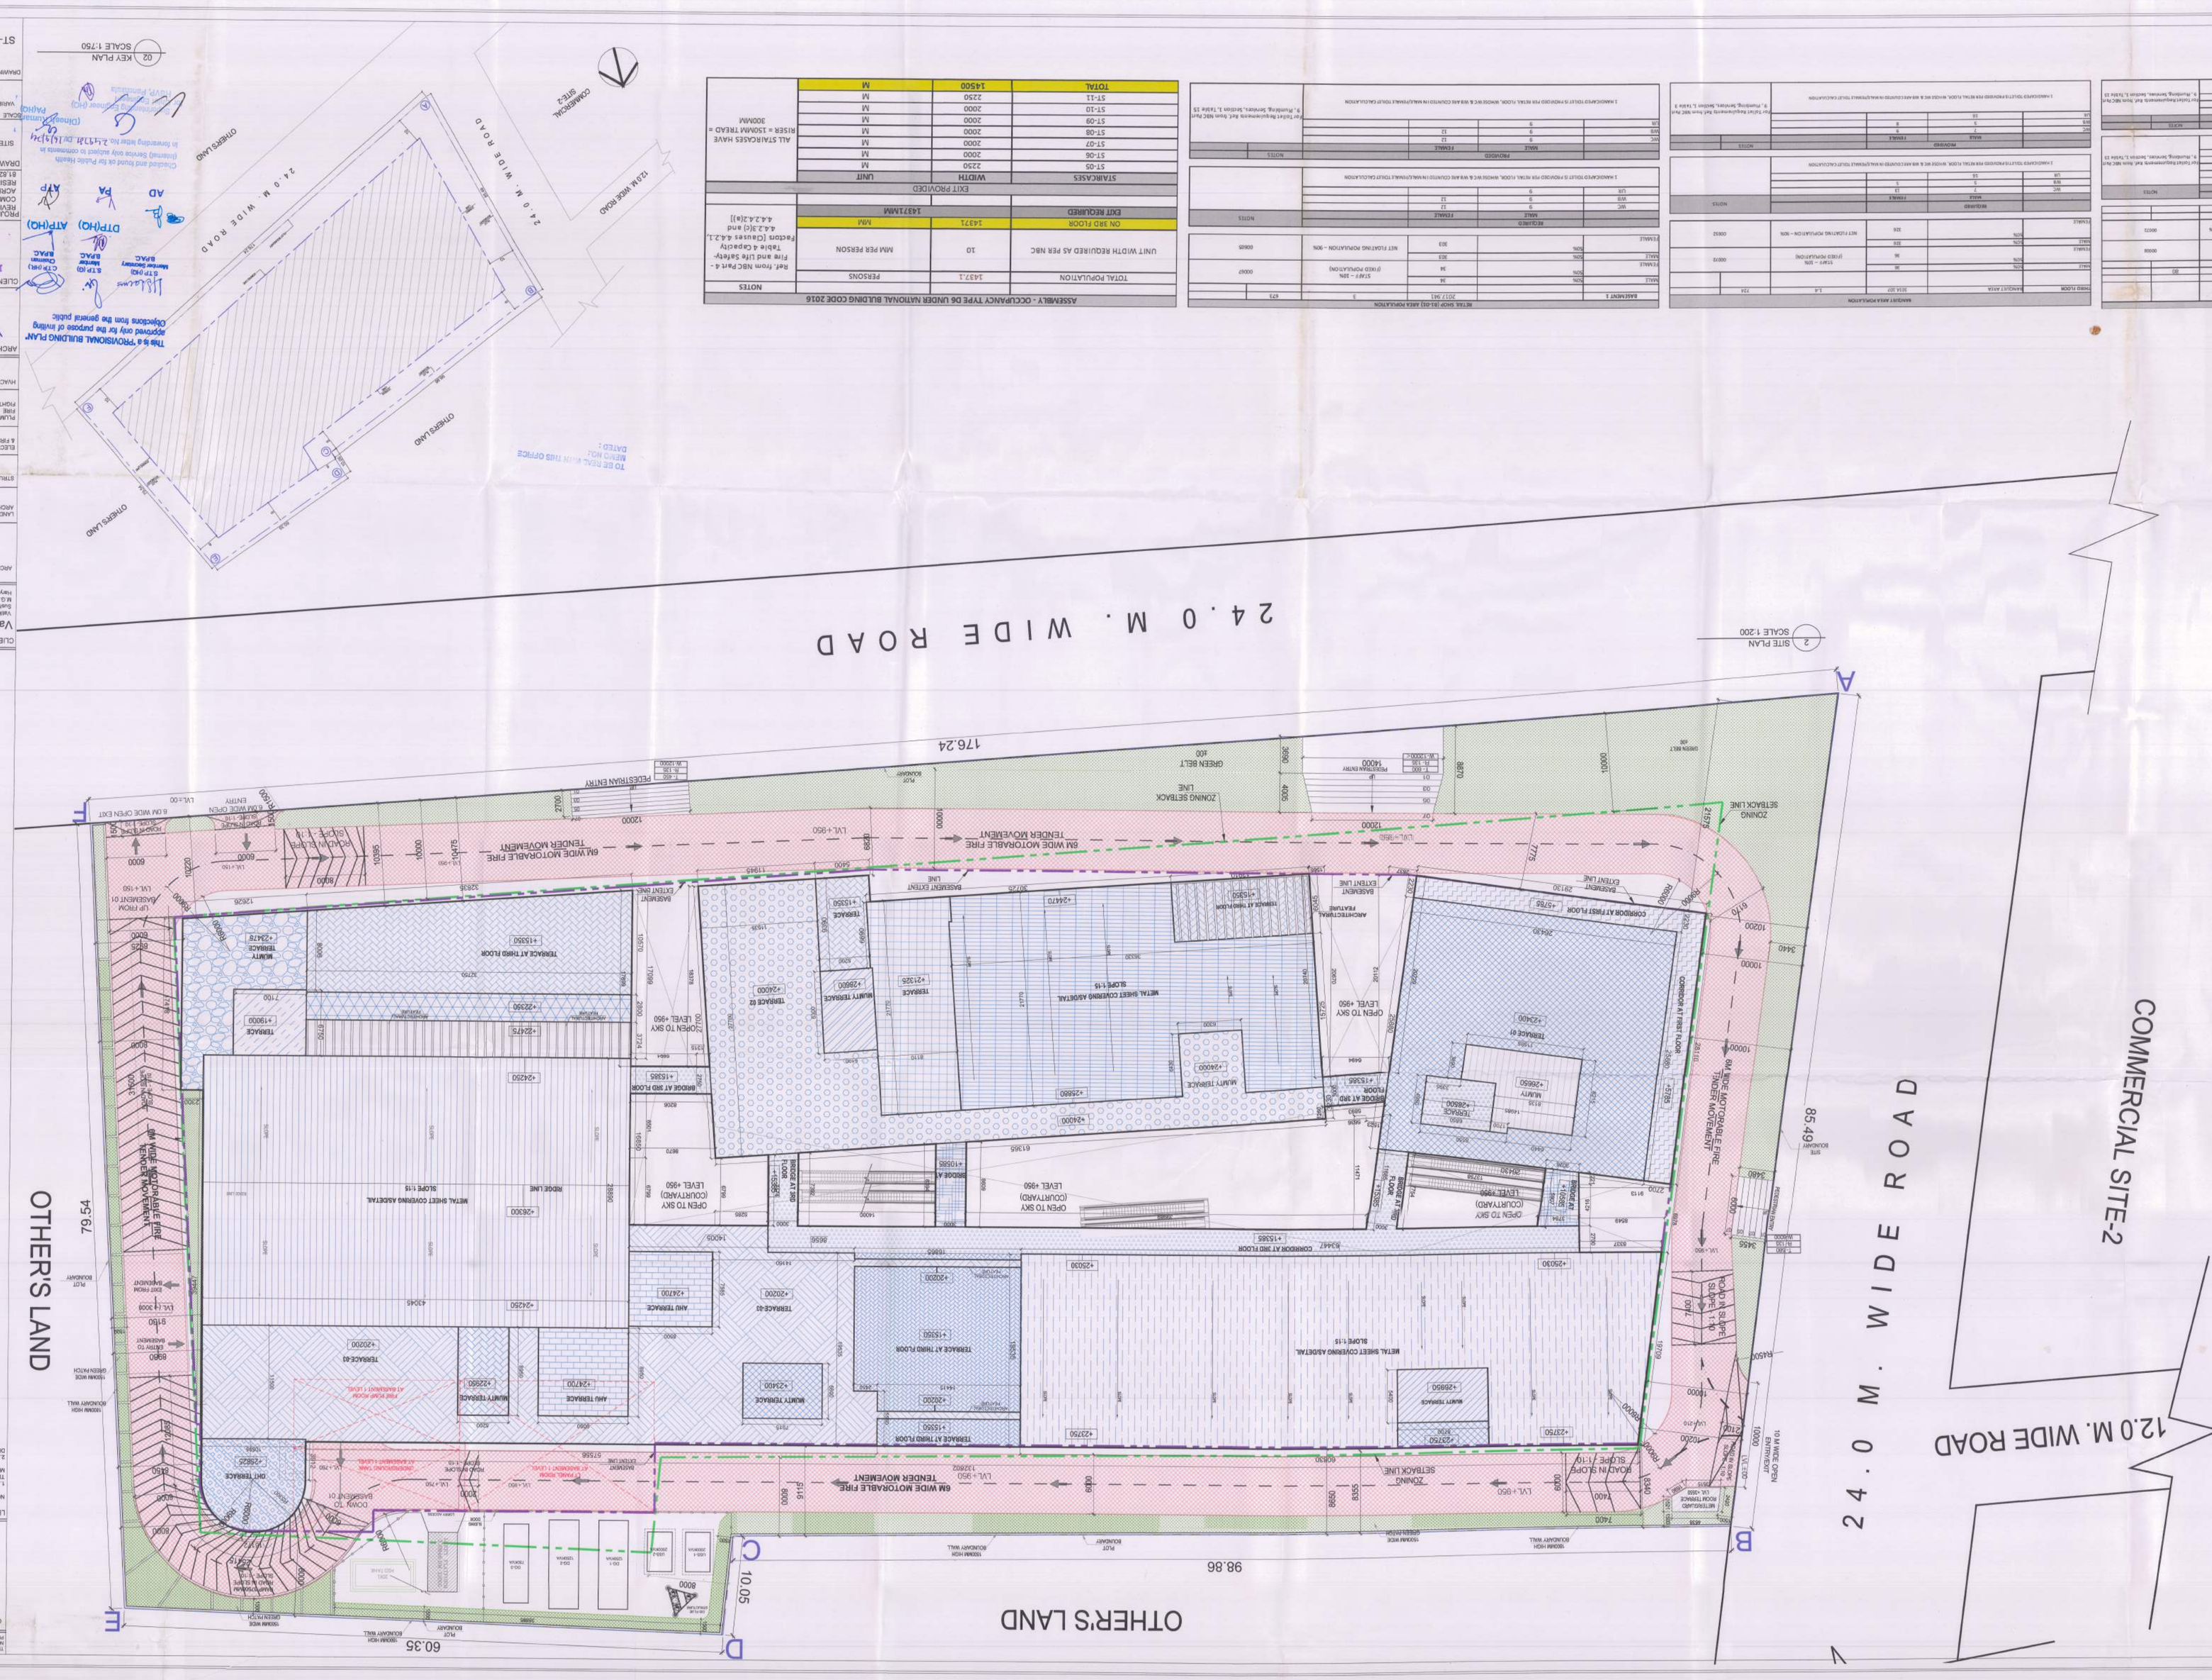

ASSEMBLY - OCCUPANCY TYPE DE UNDER NATIONAL BLDING CODE 2016			
TOTAL POPULATION	1437.1	PERSONS	NOTES
UNIT WIDTH REQUIRED AS PER NBC	10	MM PER PERSON	Ref: Table NBC Part-4- Fire and Life Safety- Table-4 Egressing Factors 5(clause 4.4.2.1 4.4.2.6)(i) and 4.4.2.6(ii)
ON 3RD FLOOR	1437.1	MM	
EXIT REQUIRED	1437.1MM		
EXIT PROVIDED			
STAIRCASES	WIDTH	UNIT	ALL STAIRCASES HAVE WIDER = 1200MM TREAD + 300MM
ST-05	2200	M	
ST-06	2000	M	
ST-07	2000	M	
ST-08	2000	M	
ST-09	2000	M	
ST-11	2200	M	
TOTAL	14500	M	

SITE AREA DETAILS			
	SQ.M.		
TOTAL AREA	15146.679		
ROAD WIDENING AREA	2425.82		
NET AREA	12720.86